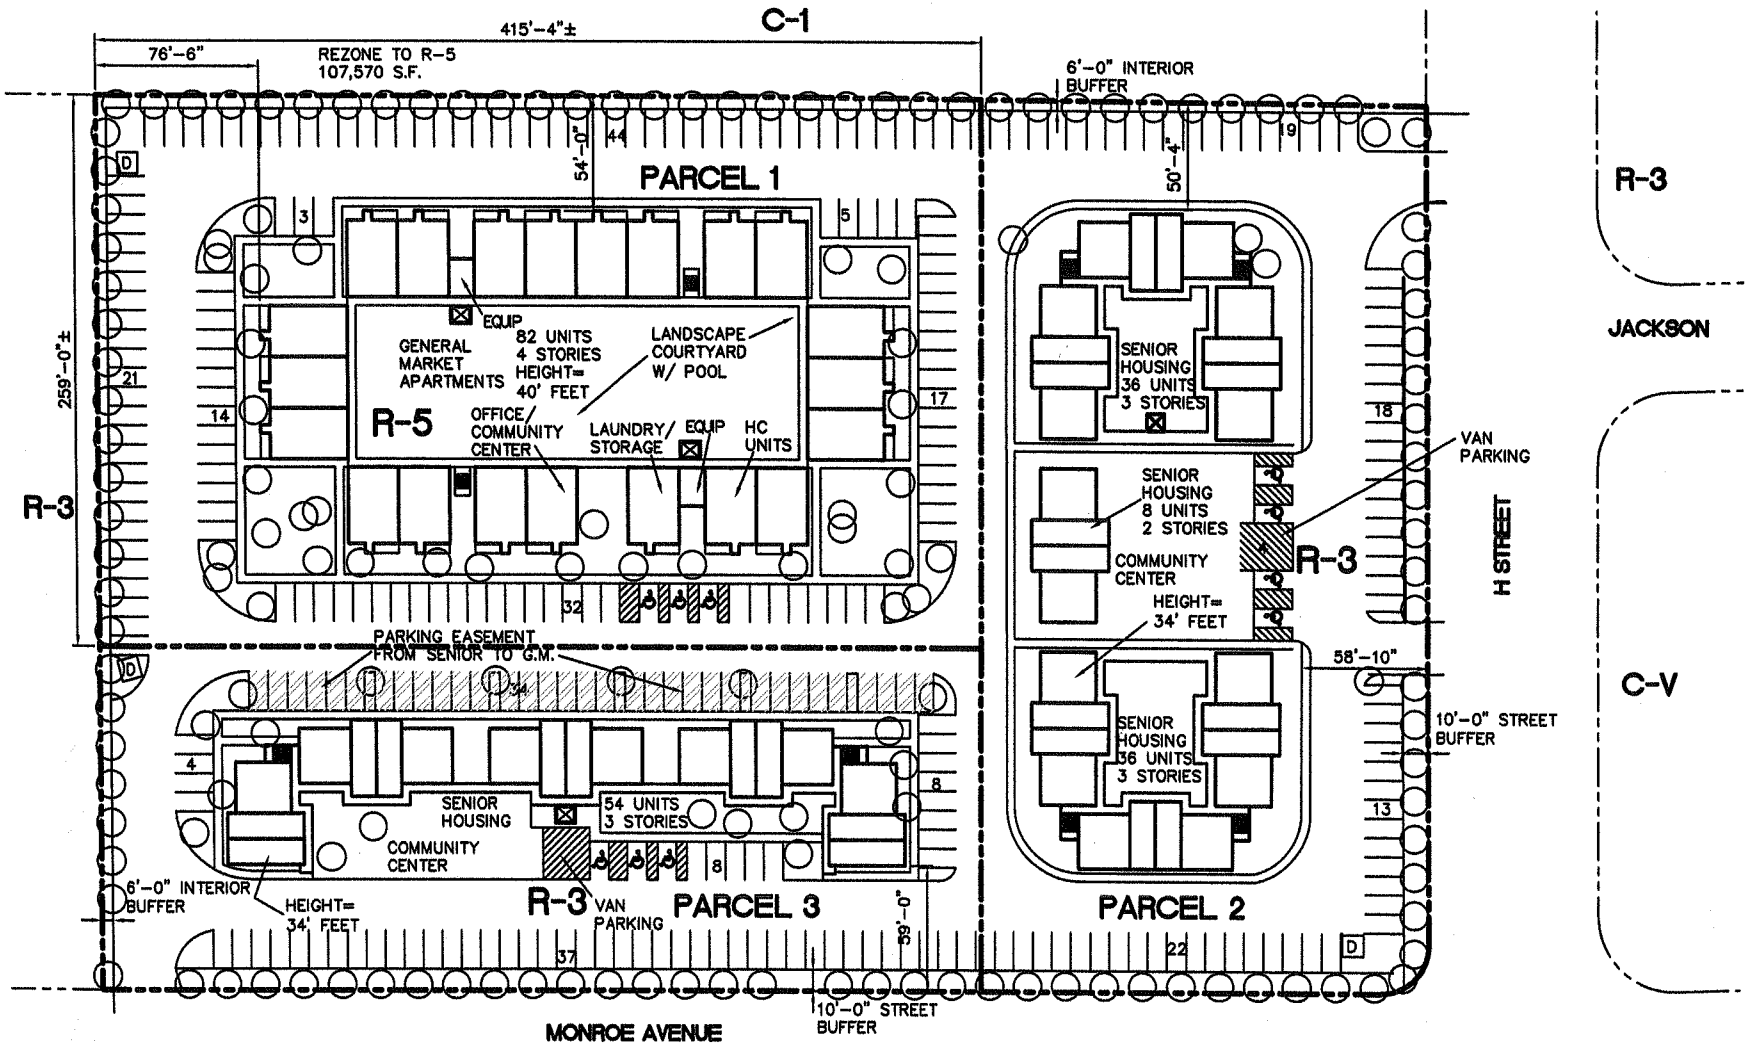

PARKING CLACULATIONS

PARCEL 1	
82 UNITS AT 1.75 SPACES PER UNIT	=158
1 GUEST SPACE PER 6 UNITS	=14
COMMUNITY CENTER/OFFICE PARKING	=10
TOTAL	=182
PARCEL 2	
80 UNITS AT .75 SPACES PER UNIT	=60
1 GUEST SPACE PER 6 UNITS	=14
COMMUNITY CENTER/OFFICE PARKING	=4
TOTAL	=78
PARCEL 3	
54 UNITS AT .75 SPACES PER UNIT	=41
1 GUEST SPACE PER 6 UNITS	=9
COMMUNITY CENTER/OFFICE PARKING	=5
TOTAL	=55

PARCEL AREAS

PARCEL 1= 107,570± S.F.
PARCEL 2= 86,500± S.F.
PARCEL 3= 66,800± S.F.

NO SCALE
6-22-07

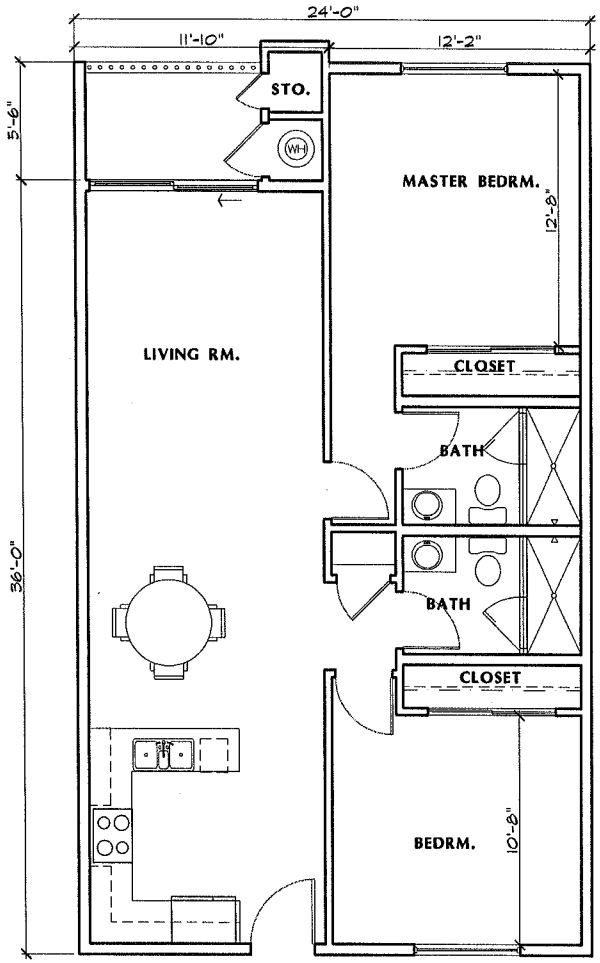

FLOOR PLAN

SCALE: 1/4" = 1'-0"

SARANN KNIGHT APARTMENTS

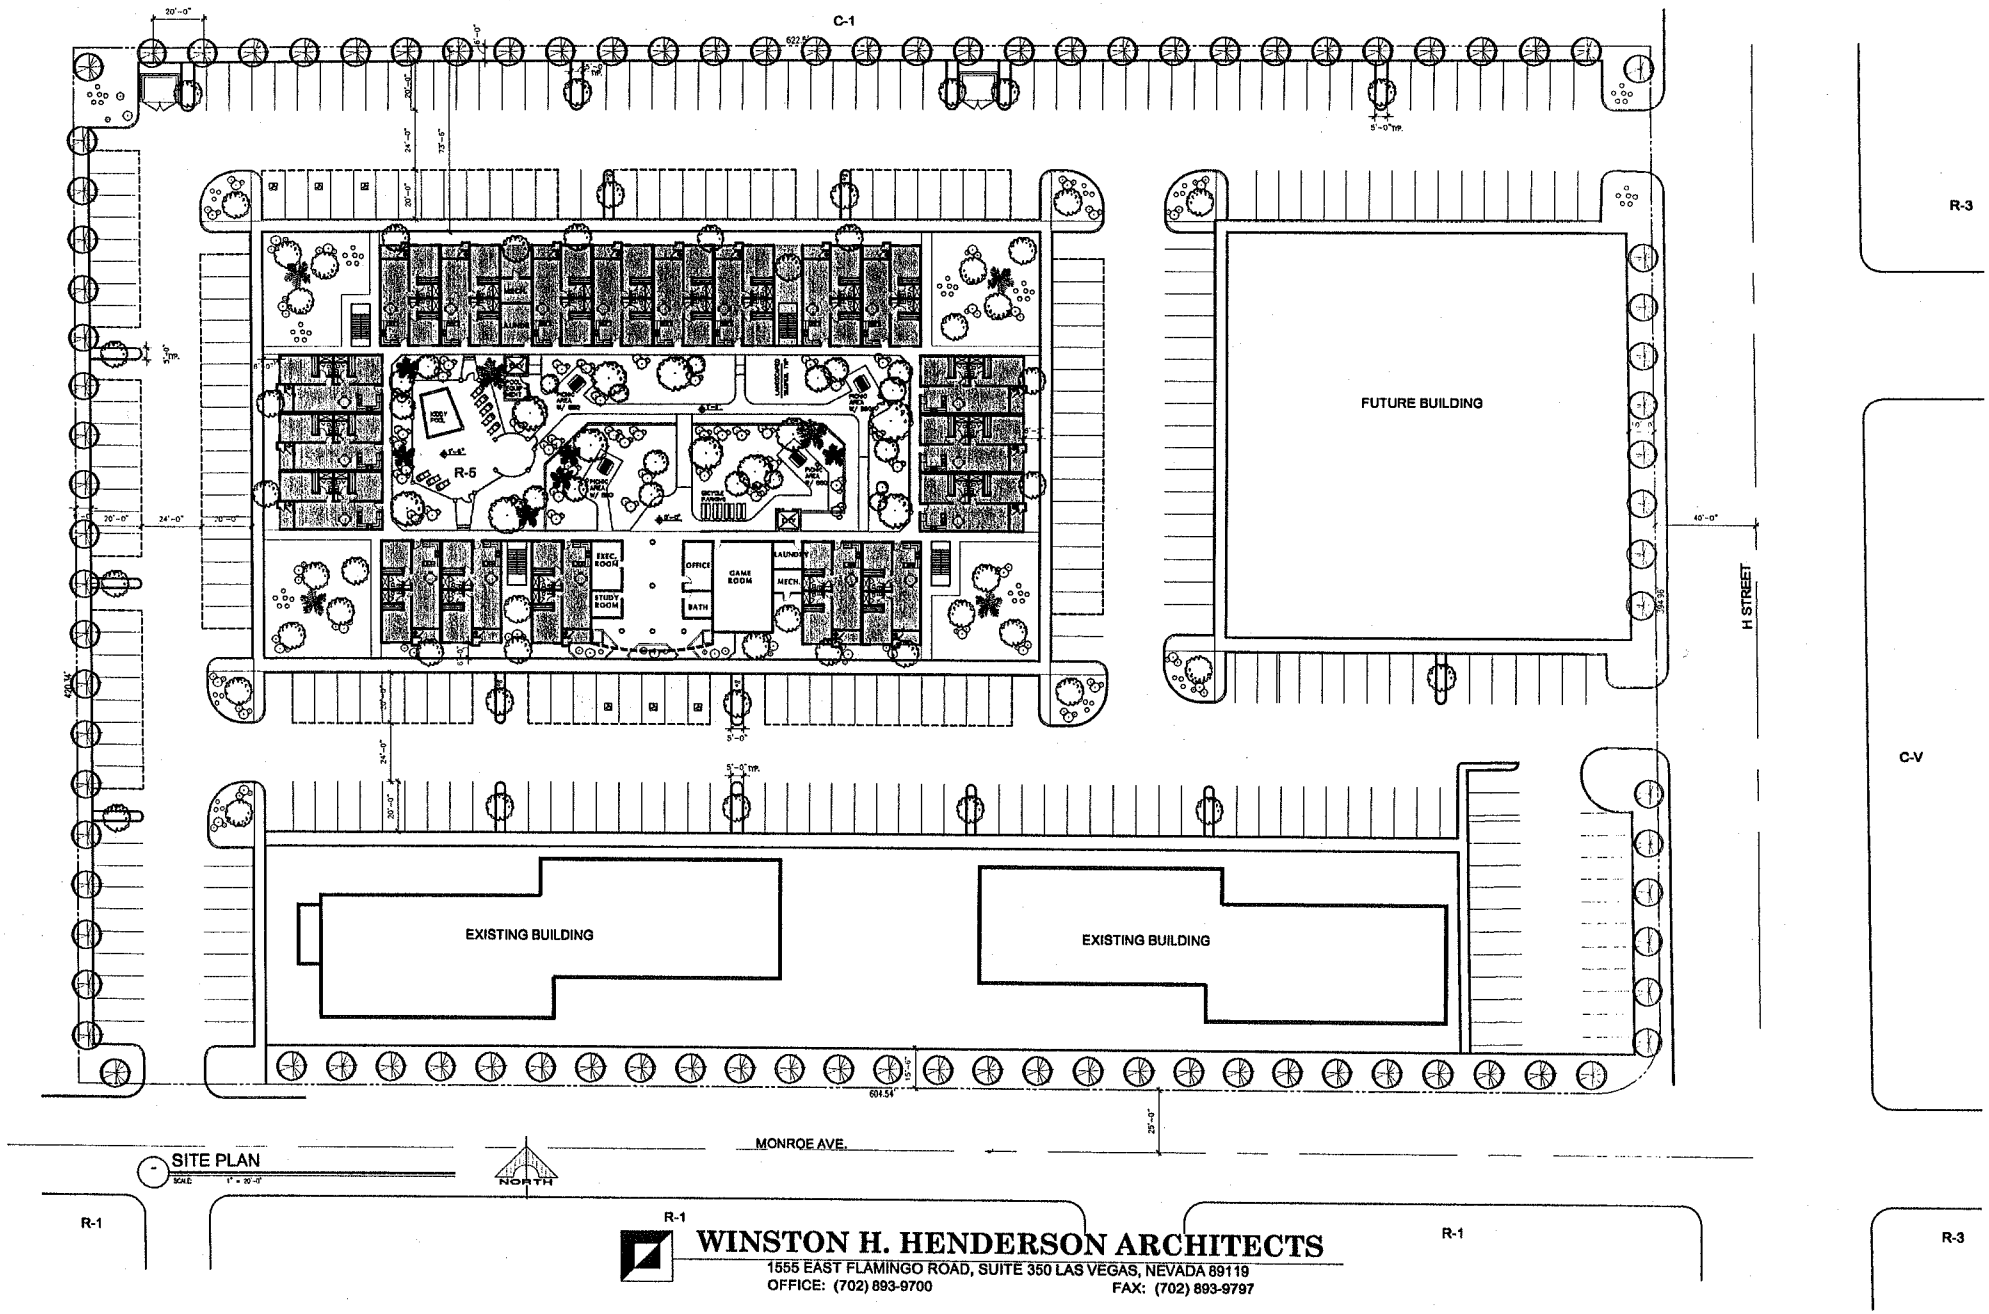

SITE PLAN
SCALE: 1" = 20'-0"

WINSTON H. HENDERSON ARCHITECTS
1555 EAST FLAMINGO ROAD, SUITE 350 LAS VEGAS, NEVADA 89119
OFFICE: (702) 893-9700 FAX: (702) 893-9797

SARANN KNIGHT APARTMENTS

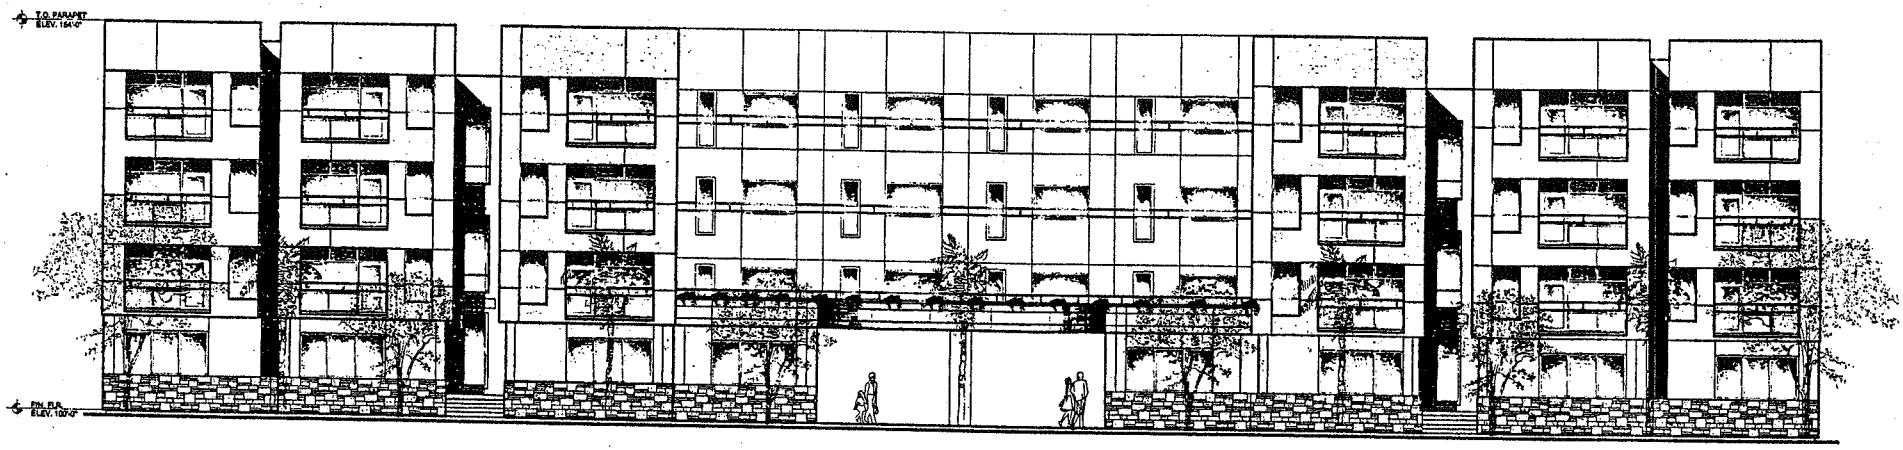

FRONT ELEVATION
SCALE 1/8" = 1'-0"

WINSTON H. HENDERSON ARCHITECTS
1555 EAST FLAMINGO ROAD, SUITE 350 LAS VEGAS, NEVADA 89119
OFFICE: (702) 893-9700 FAX: (702) 893-9797