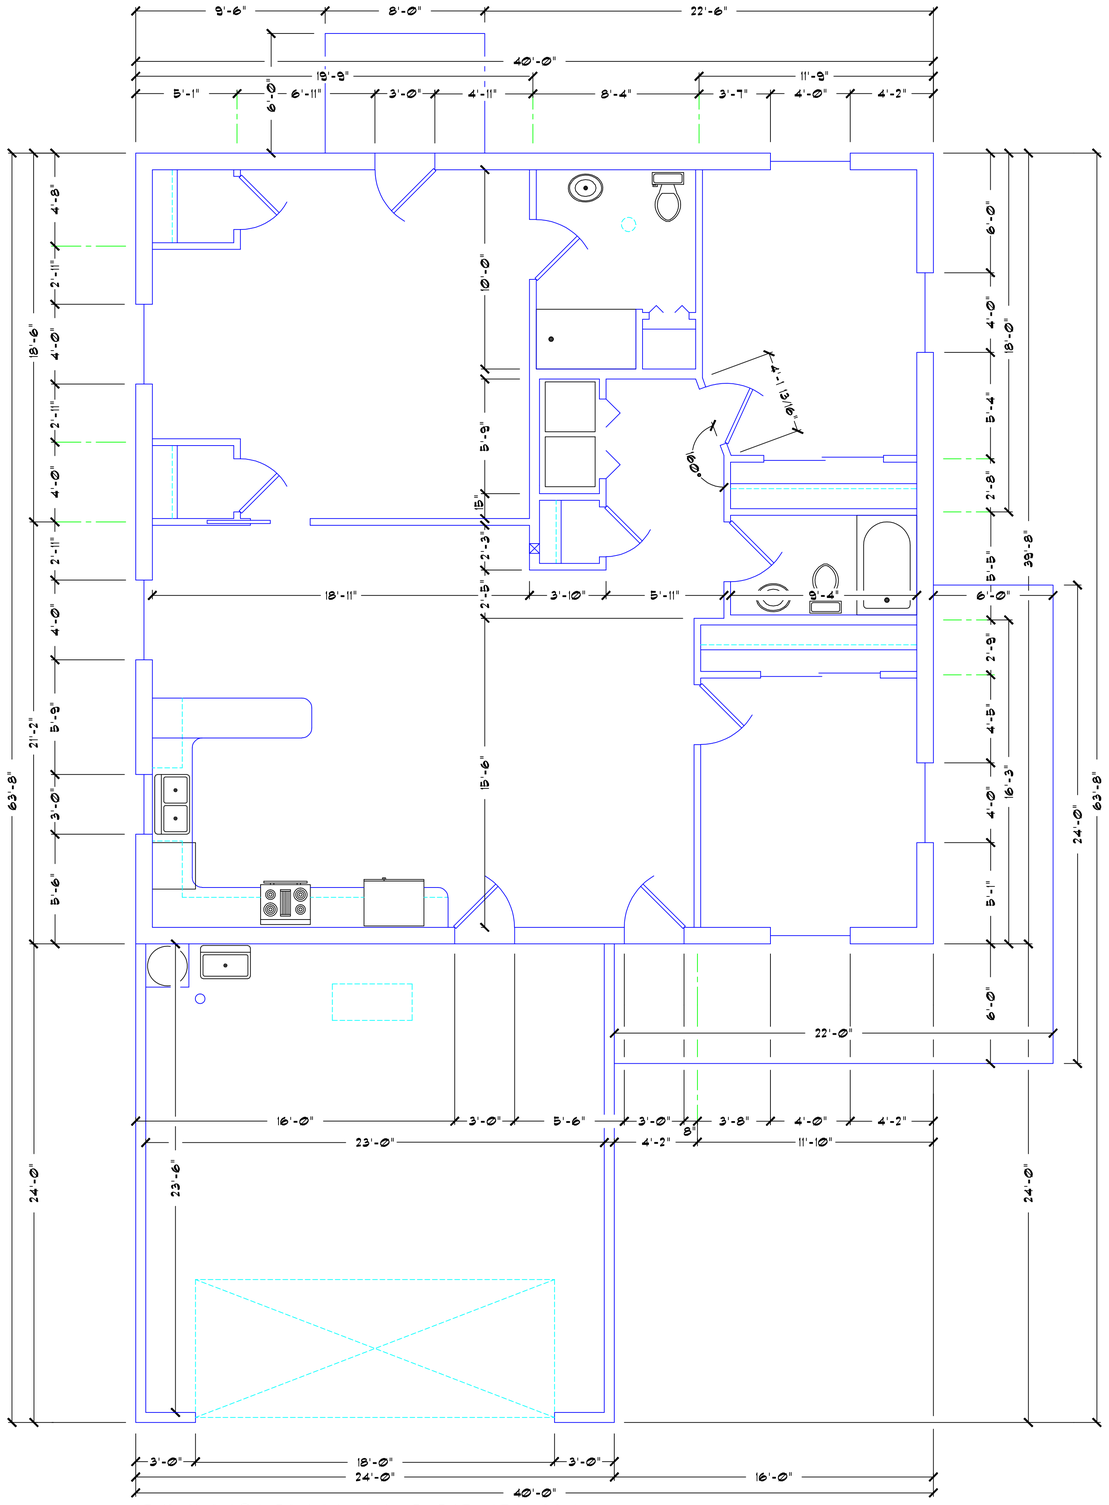

DIMENSIONAL FLOOR PLAN

SCALE: 1/4" = 1'-0"

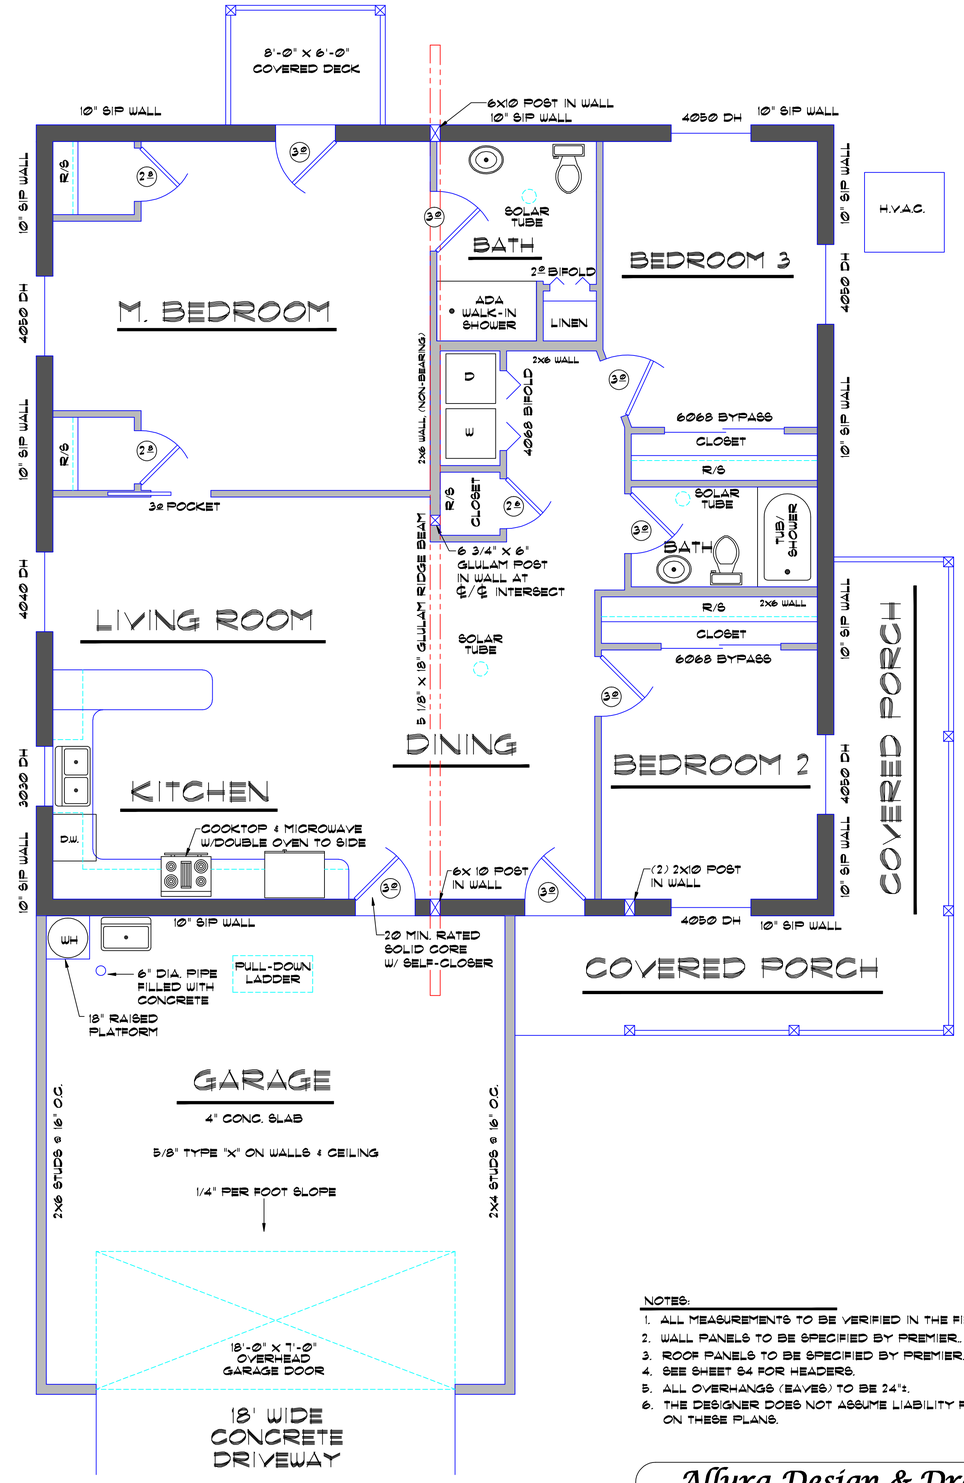

ARCHITECTURAL FLOOR PLAN

SCALE: 1/8" = 1'-0"

NOTES:

1. ALL MEASUREMENTS TO BE VERIFIED IN THE FIELD.
2. WALL PANELS TO BE SPECIFIED BY PREMIER.
3. ROOF PANELS TO BE SPECIFIED BY PREMIER.
4. SEE SHEET S4 FOR HEADERS.
5. ALL OVERHANGS (EAVES) TO BE 24"±.
6. THE DESIGNER DOES NOT ASSUME LIABILITY FOR ANY OMISSIONS ON THESE PLANS.

Allura Design & Drafting

DRAWN FOR: SHERMAN & ADRIENNNE CHERNOV	DRAWN BY: JIM HUBER PHONE: (928) 474-0917
126 W. COTTAGE CREEK CT. PAYSON, ARIZONA	DATE: JANUARY 3, 2009 SHEET A3