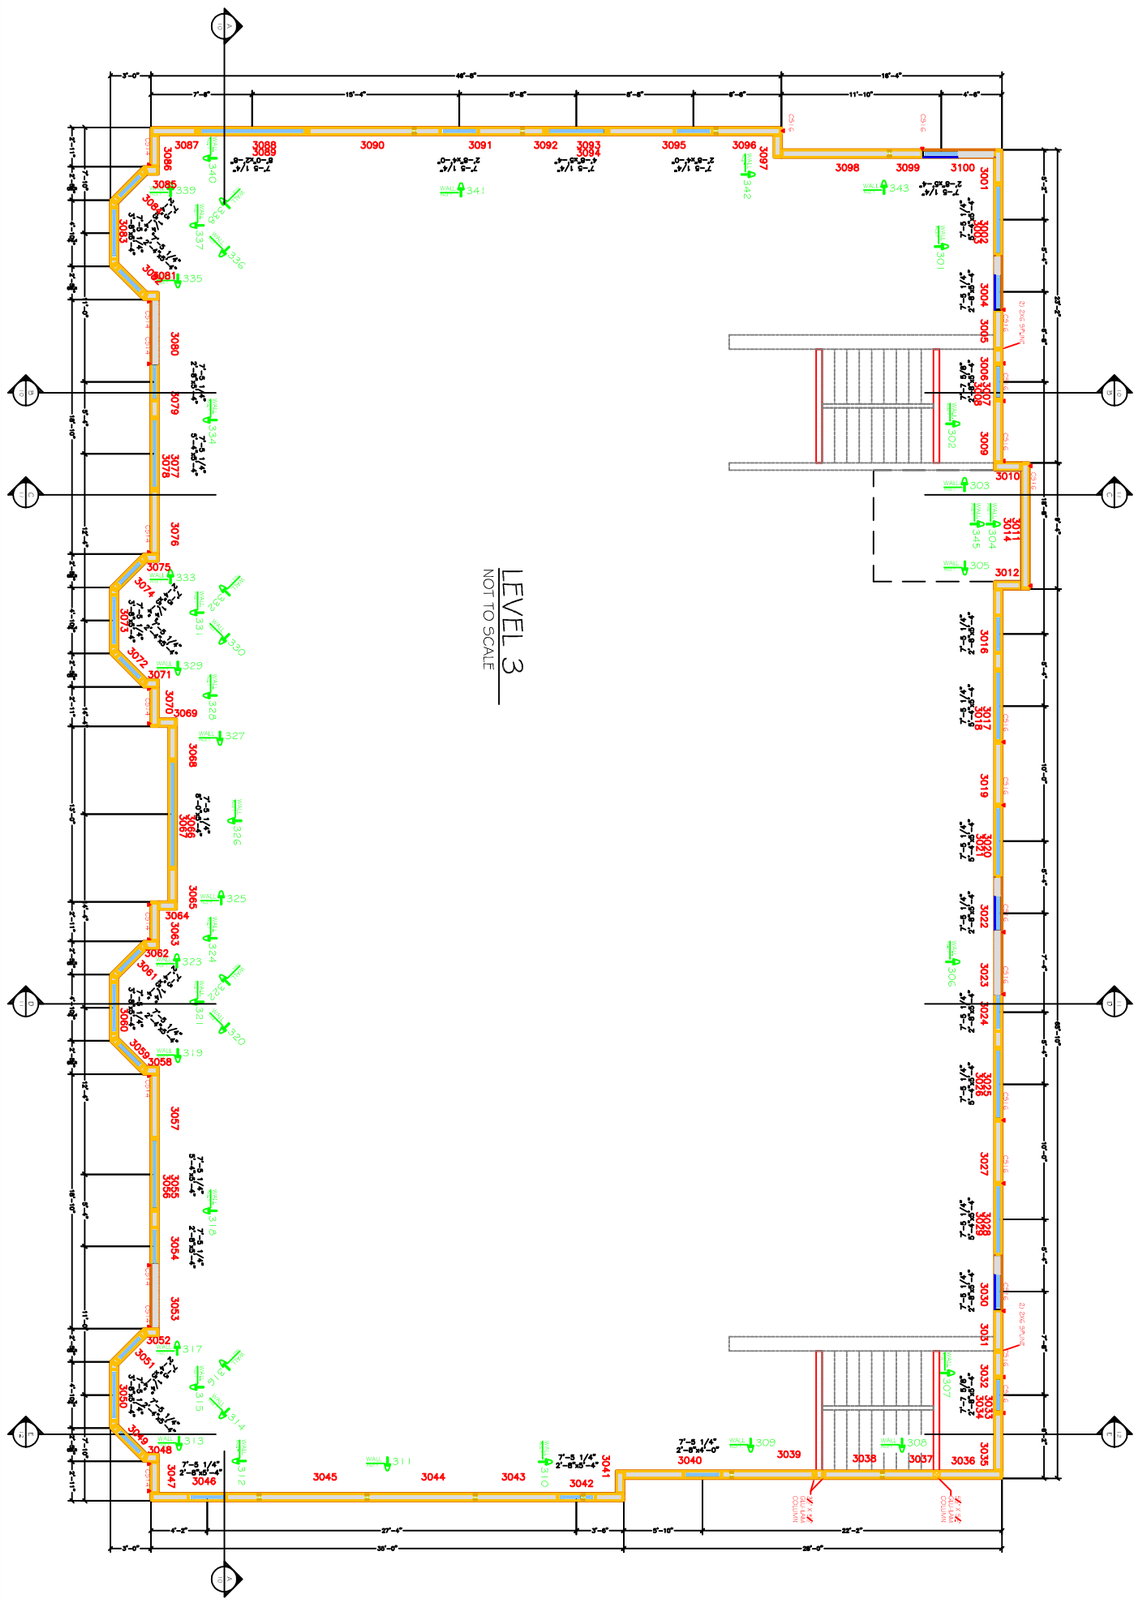

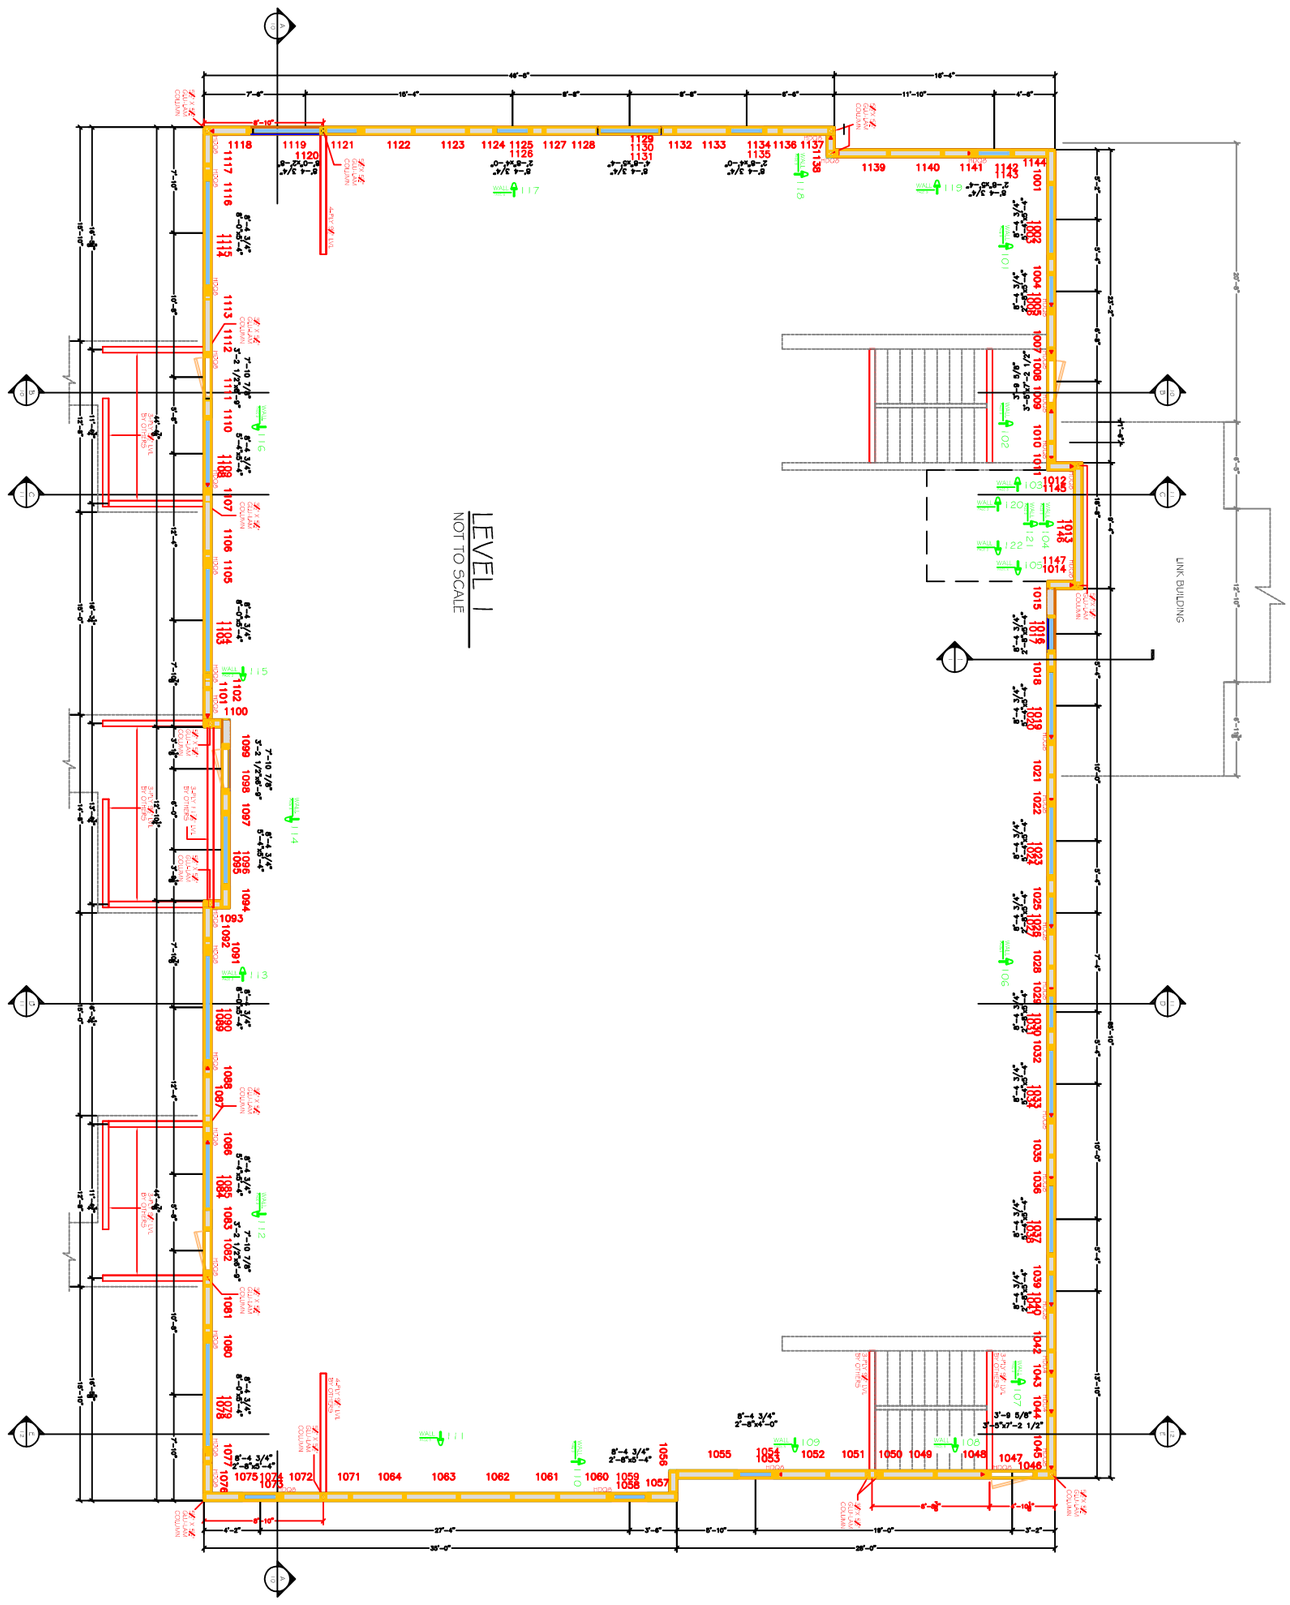

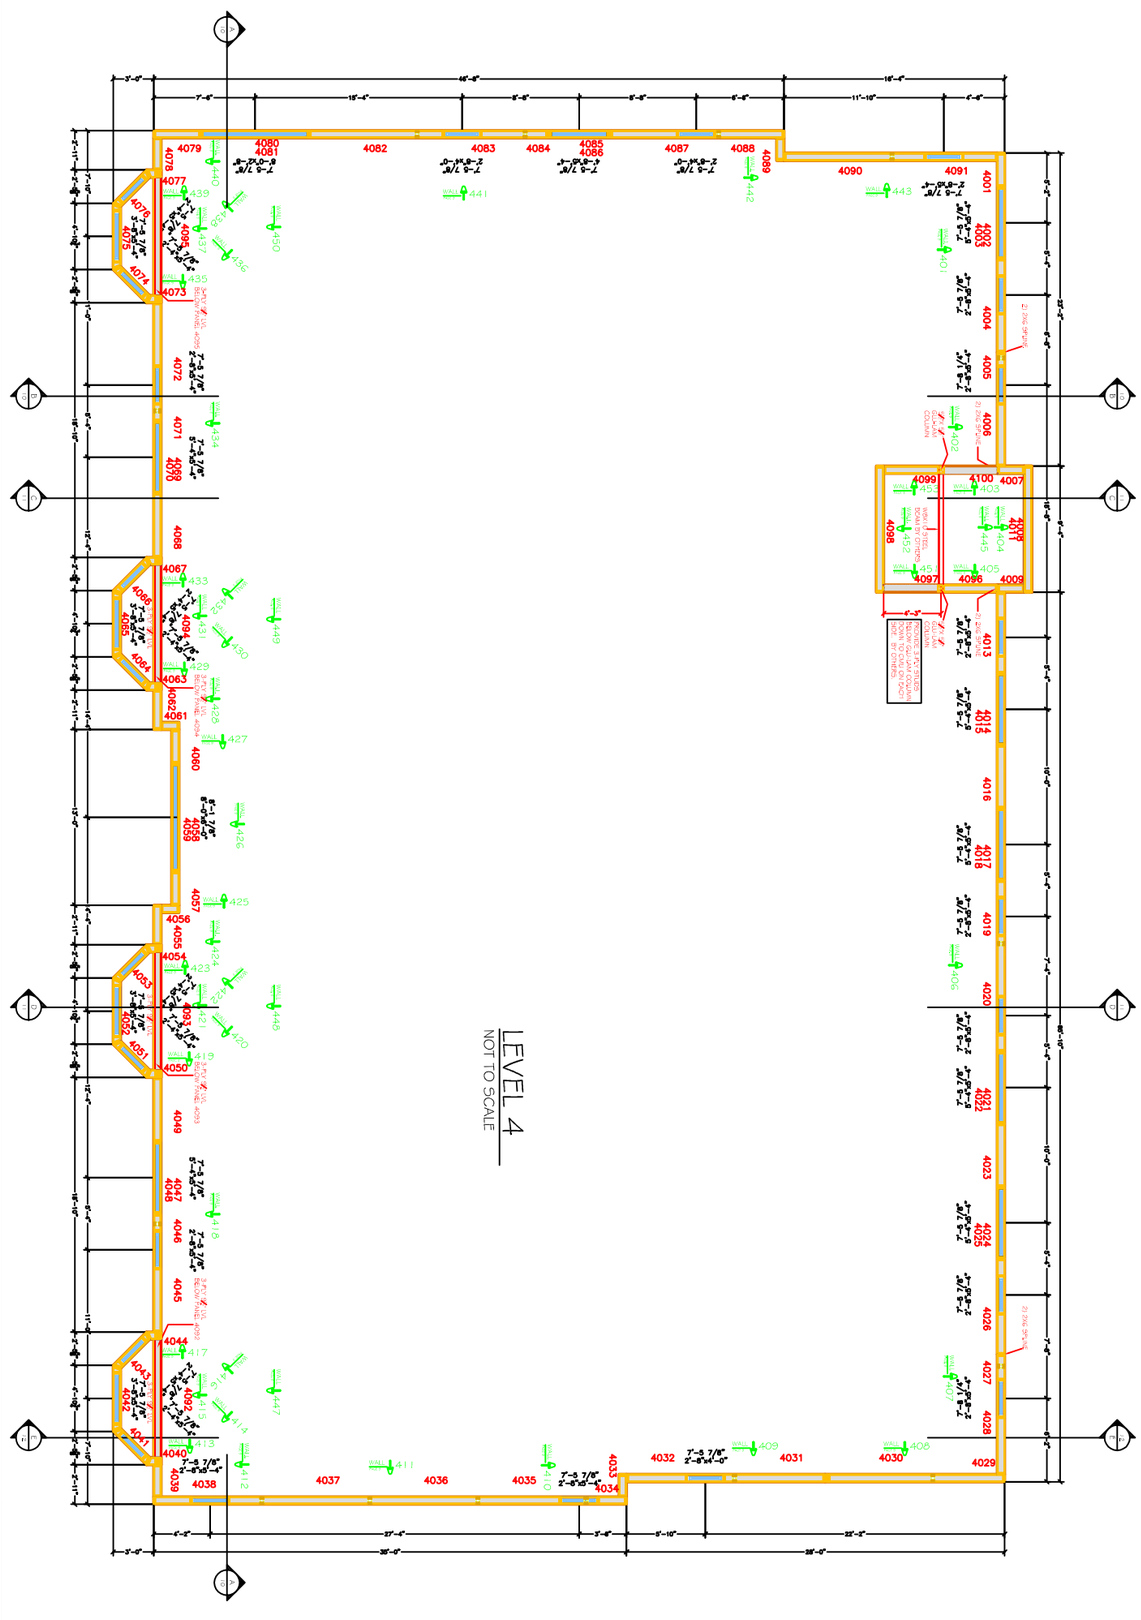

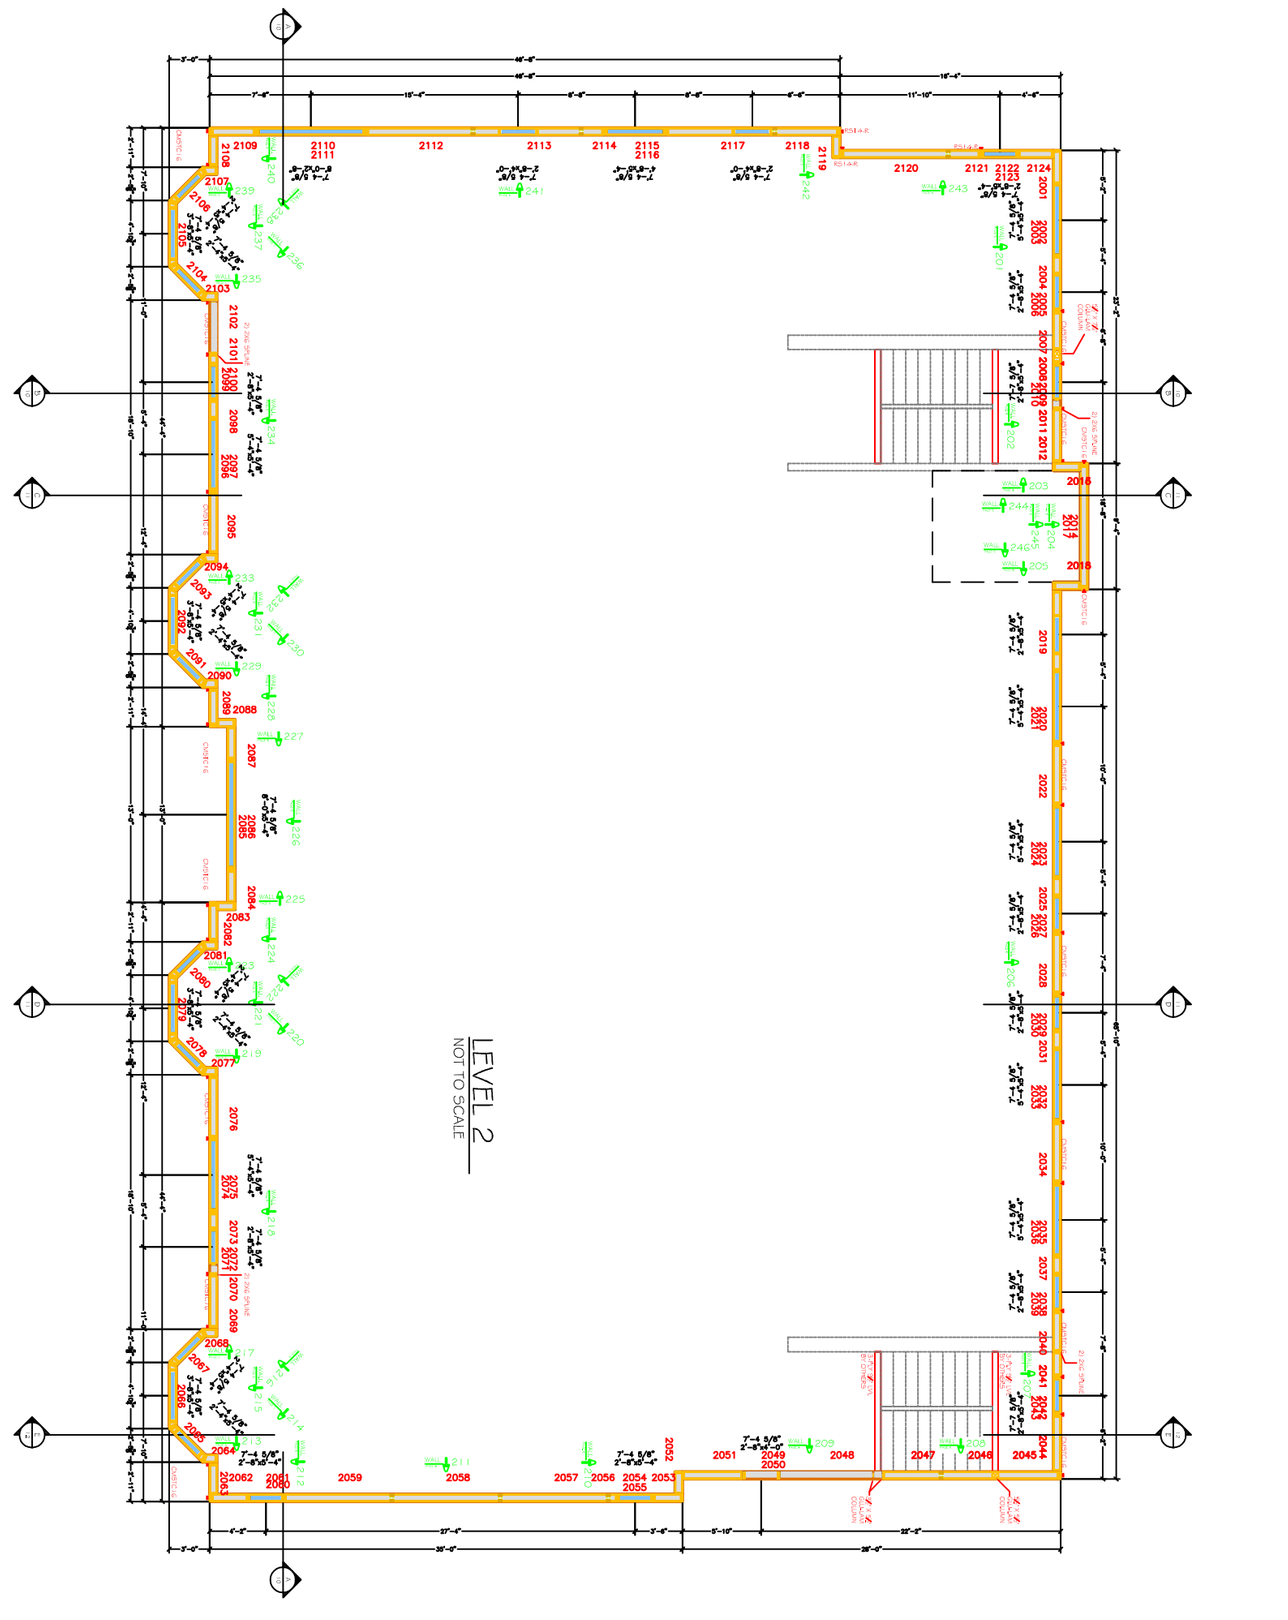

Extreme Panel Technologies, Inc.
QUALITY EFFICIENT BUILDING SYSTEMS

475 E. 4th Street N.
P.O. Box 435
Cottonwood, MN 56229
Ph. 800-977-2635
Fax:507-423-5531

PAGE: 1 OF 12 JOB NUMBER: 09-420 DATE: 1-20-2010
DRAWN FOR: WEIS BUILDERS REV: 2-17-10
DRAWN BY: BRAD ANDERSON DRAWING# 09-BA024
PROJECT: ALLIANCE APARTMENT EXPANSION - AEON SCALE: NOT TO SCALE
NOTES: DETAILS

ADDRESS FOR PROJECT
Name: ALLIANCE APARTMENTS
Address: 718 17th STREET E.
City: MINNEAPOLIS State: MN

ROOF LOADS
Live Load: 39
Dead Load: 15

FLOOR LOADS
Live Load: 40
Dead Load: 25

WIND LOAD: 90 MPH - EXP. B